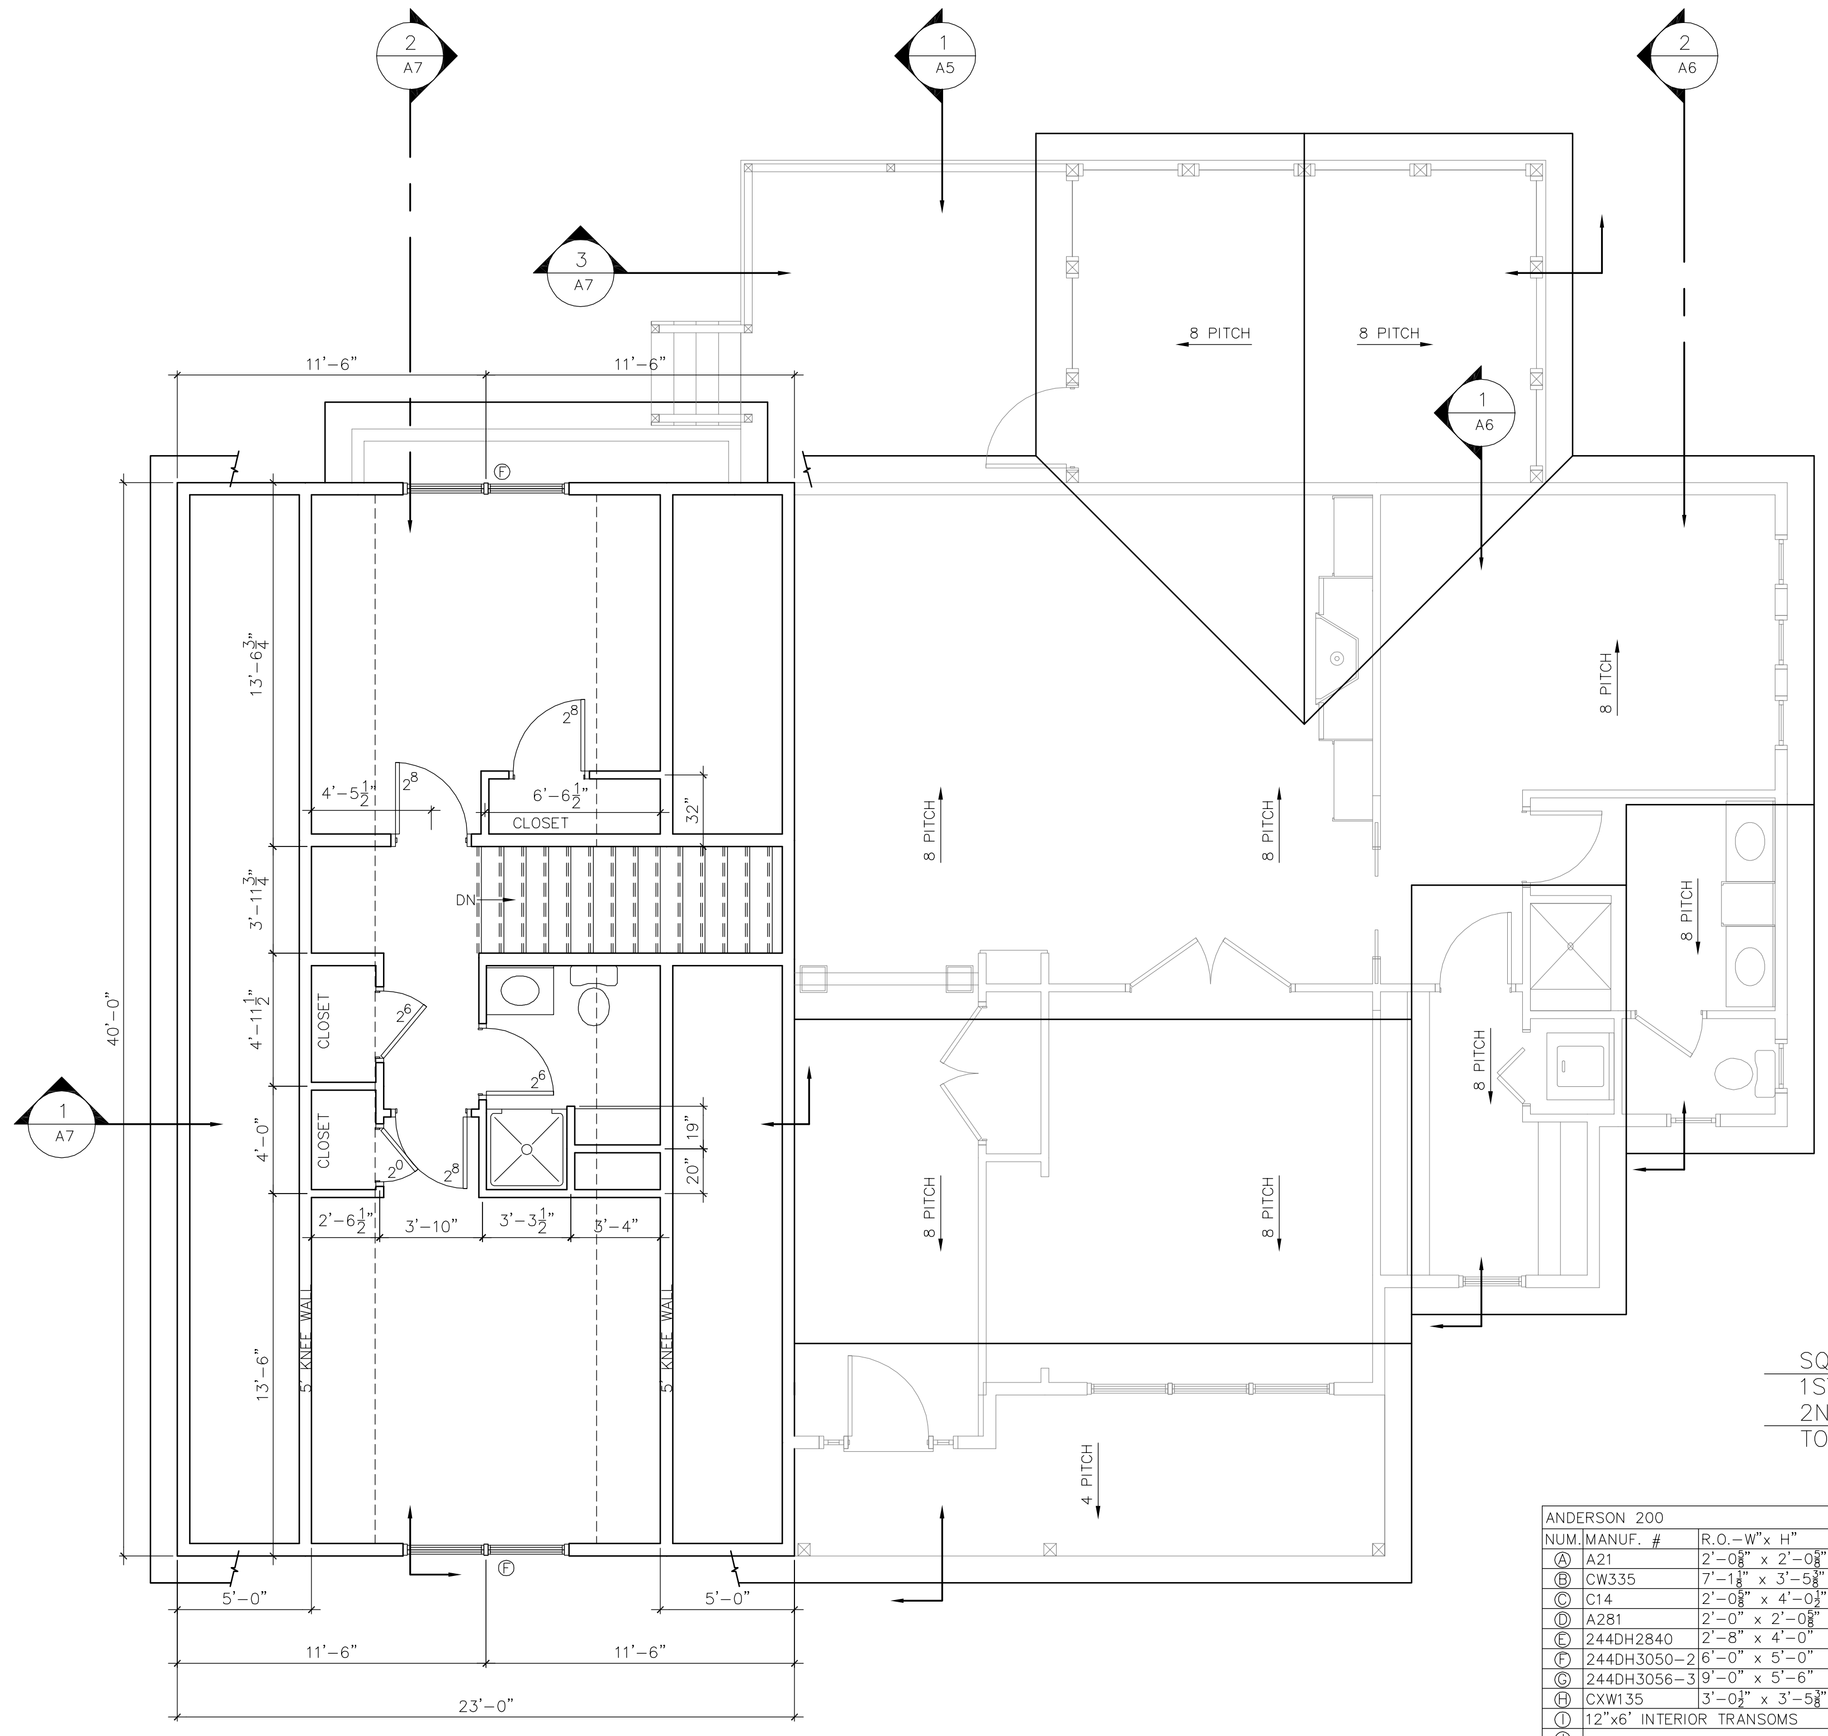

1 SECOND FLOOR PLAN
1/4" = 1'-0"

SQUARE FOOTAGE CALC'S:
1ST FLOOR.....1622
2ND FLOOR.....556
TOTAL.....2178

ANDERSON 200					
NUM.	MANUF. #	R.O.–W"x H"	QTY.	GRILLS	NOTES
Ⓐ	A21	2'–0 3/8" x 2'–0 3/8"	2	4 LITE	AWNING, OPERABLE
Ⓑ	CW335	7'–1 1/8" x 3'–5 3/8"	1	4 LITE	DOUBLE CASEMENT
Ⓒ	C14	2'–0 3/8" x 4'–0 1/2"	1	4 LITE	CASEMENT, OPERABLE
Ⓓ	A281	2'–0" x 2'–0 3/8"	4	4/1	AWNING, OPERABLE
Ⓔ	244DH2840	2'–8" x 4'–0"	4	4/1	DBL HUNG.
Ⓕ	244DH3050–2	6'–0" x 5'–0"	3	4/1	MULLED DBL HUNG.
Ⓖ	244DH3056–3	9'–0" x 5'–6"	1	4/1	TRIPLE MULLED DBL HUNG.
Ⓗ	CXW135	3'–0 1/8" x 3'–5 3/8"	1	4/1	CASEMENT, OPERABLE, EGRESS
Ⓘ	12"x6' INTERIOR TRANSOMS		1	6 LT	FIXED TRANSOM
Ⓙ					
Ⓚ					
Ⓛ					
ANDERSON 400 SERIES FRENCHWOOD GLIDING PATIO DOOR					
Ⓜ	FWG60611R & L	6'–0" x 6'–11"	2	15 LITE	
EXTERIOR DOORS MANUF.–STYLE T.B.D.					
Ⓝ	3/0–6/8		1		DR & 12 SIDE LITES EA. SIDE
Ⓞ	3/0–6/8		1		20 MIN. FIRE RATED
Ⓟ	3/0–6/8		1		EXTERIOR DOOR

NOTE:
THESE DRAWINGS ARE PROVIDED FOR INFORMATIONAL PURPOSES ONLY. IF USED FOR CONSTRUCTION, THE CONTRACTOR SHALL ASSUME ALL RESPONSIBILITY FOR LOCAL CODE COMPLIANCE. ALL DRAWINGS, PLANS, SKETCHES, ETC. ARE DRAWN IN ACCORDANCE WITH COMMON BUILDING PRACTICES AND LOCAL CODES. EMPLOYEES OF CURRAN DRAFTING AND DESIGN, ARE NOT REGISTERED ARCHITECTS OR ENGINEERS. ALL DIMENSIONS AND SPECIFICATIONS TO BE VERIFIED BY CONTRACTOR BEFORE THE START OF CONSTRUCTION. CURRAN DRAFTING AND DESIGN, IS NOT RESPONSIBLE OR HELD LIABLE FOR ANY CHANGES TO THE DRAWINGS MADE BY THE CLIENT AND OR CONTRACTOR.

CLIENT _____
CLIENT _____

CURRAN DRAFTING & DESIGN
12 WHITE PINE WAY
FALMOUTH, MAINE 04105
CEL. (207) 632-5320
MIKE@CDDHOME.COM

PROJECT NAME
ZIMMERMAN

PROJECT LOCATION
RIDGEWOOD LOT K3
FALMOUTH, MAINE

BUILT BY

SHEET NAME
SECOND FLOOR PLAN & PARTIAL ROOF

© ALL RIGHTS RESERVED
ALL IDEAS, DESIGNS AND PLANS INDICATED OR REPRESENTED BY THESE DRAWINGS ARE THE PROPERTY OF CURRAN DRAFTING & DESIGN AND WERE CREATED AND DEVELOPED FOR USE ON, OR IN CONNECTION WITH THE SPECIFIED PROJECT NAME & ADDRESS. NONE OF SUCH IDEAS, DESIGNS AND PLANS SHALL BE REUSED, REPRODUCED OR COPIED BY ANYONE FOR ANY PURPOSE WHATSOEVER WITHOUT THE WRITTEN PERMISSION OF CURRAN DRAFTING AND DESIGN. THESE PLANS ARE INTENDED FOR A ONE TIME BUILD ONLY. THESE PLANS ARE AN ILLEGAL COPY IF THE LARGE "C" IN THE TITLE BLOCK IS NOT "RED" IN COLOR

DRAWN BY: M.P.C.
CHECKED BY: M.P.C.

SCALE: AS–NOTED
DATE: 03/13/17
FILE NUMBER 17–0009
REVISIONS:

A-4